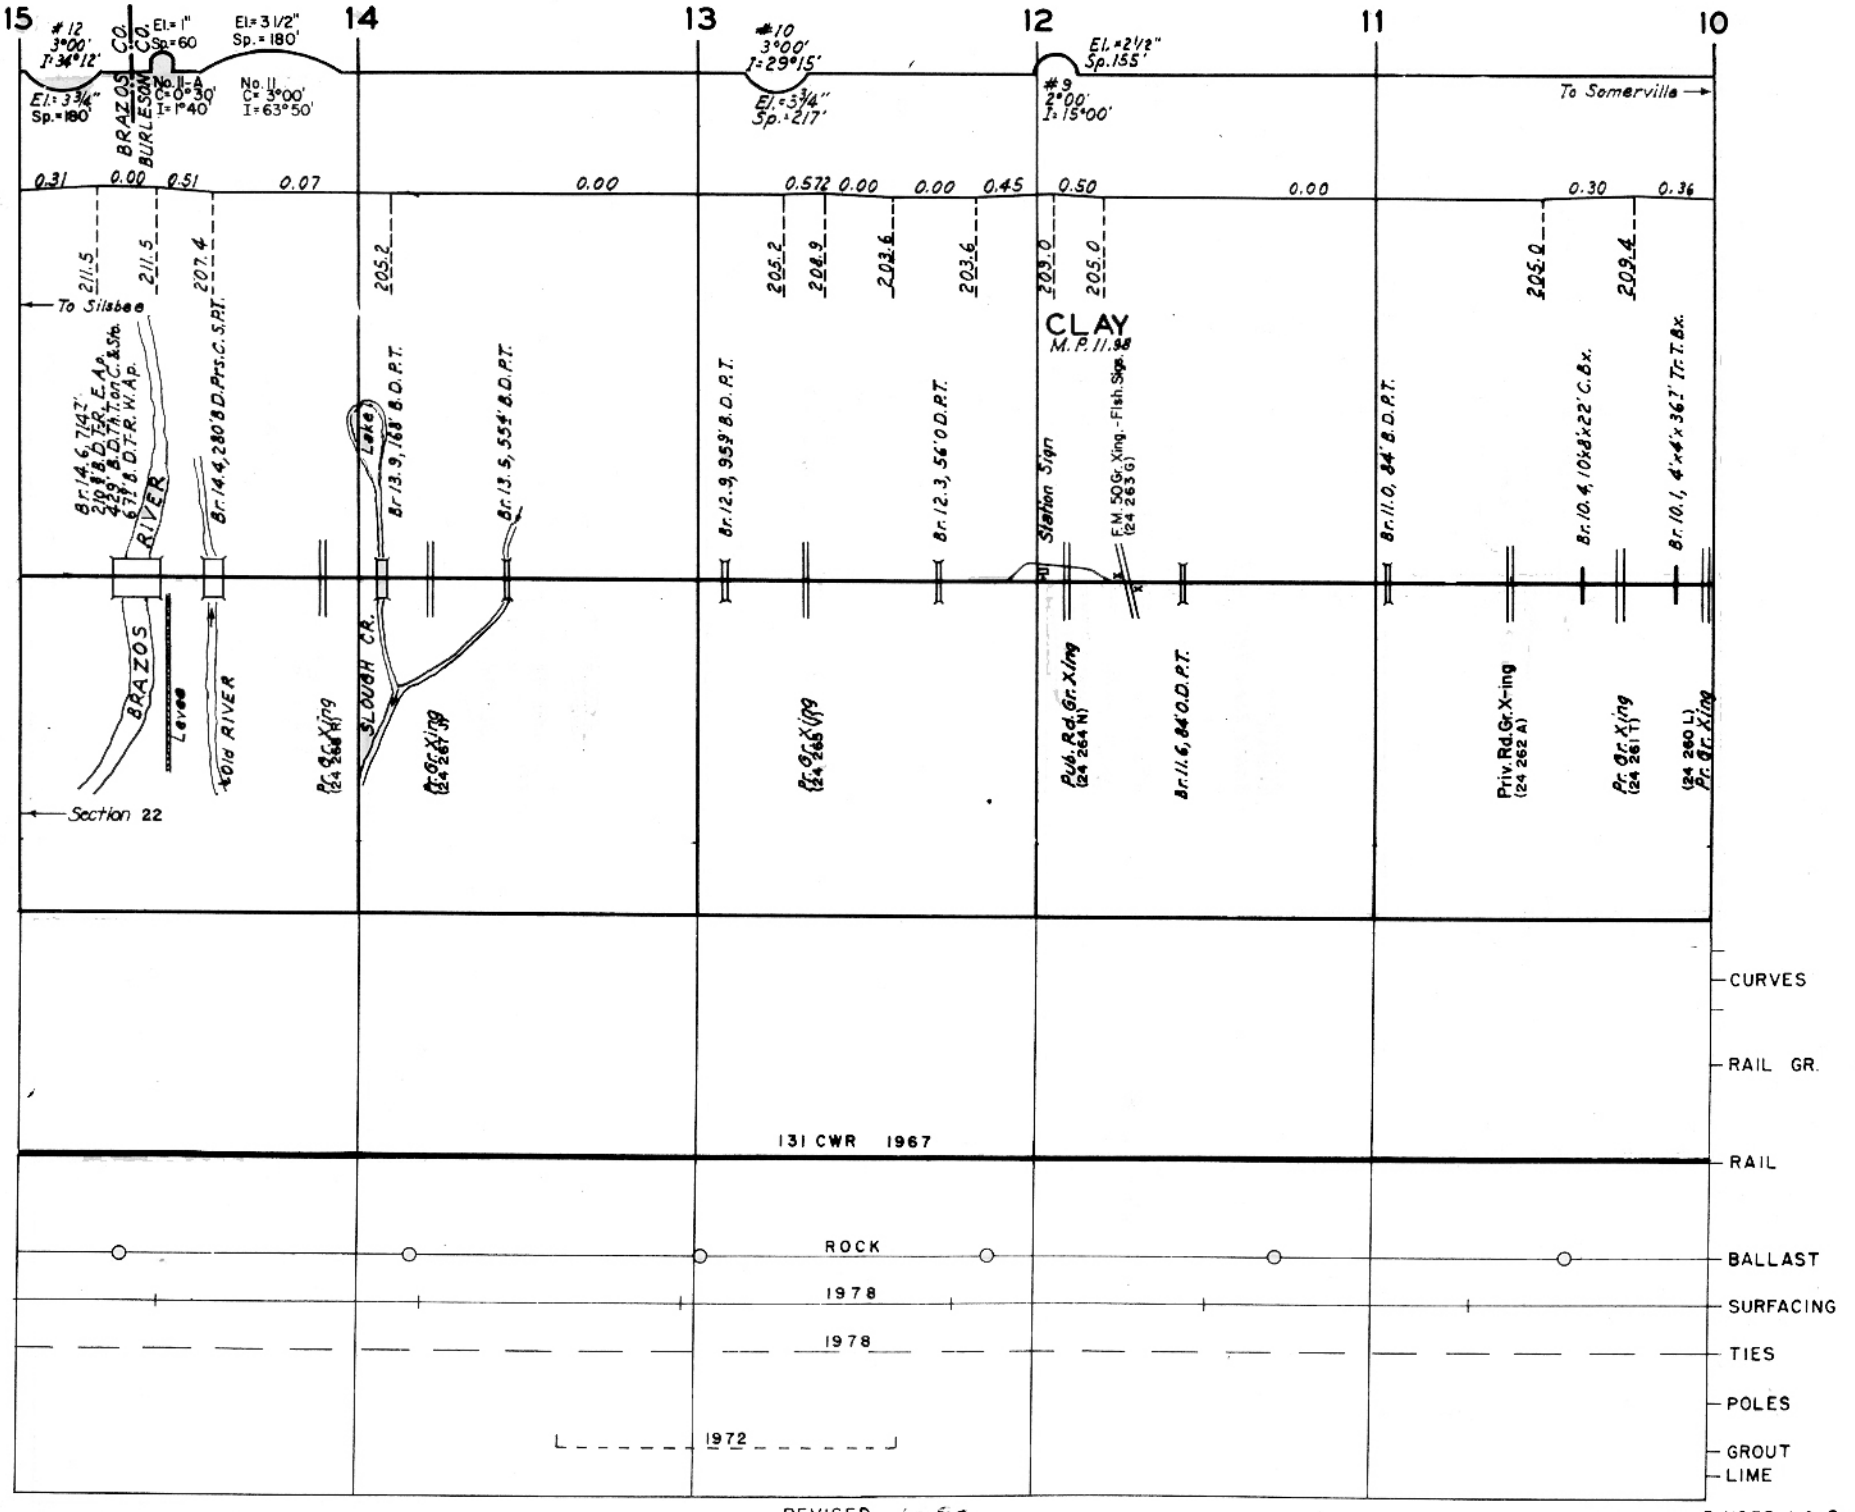

REVISED 1-66

BINDER NO. 8