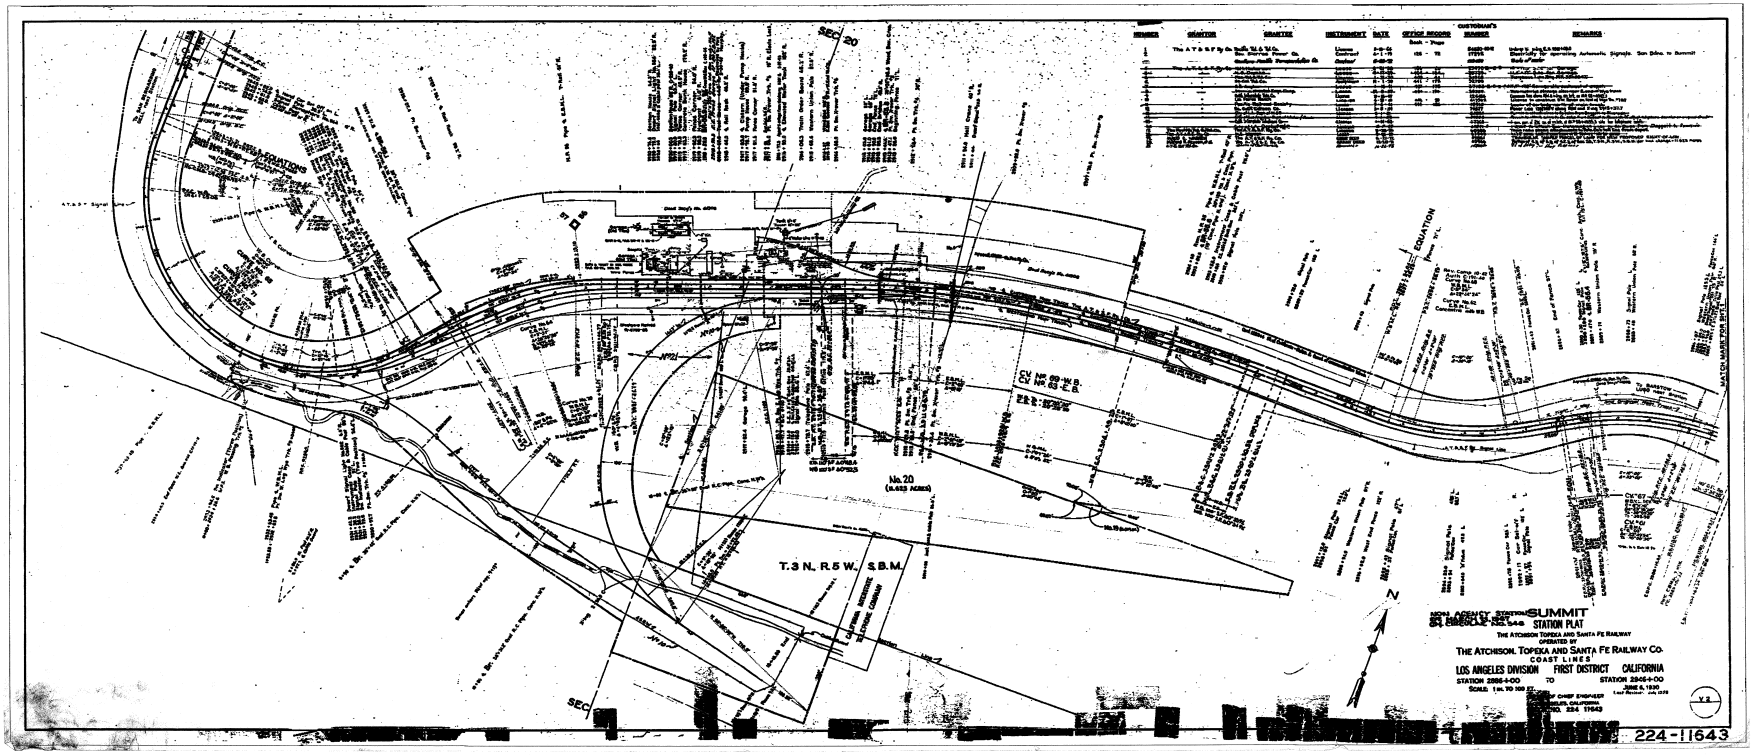
SUMMIT
STATION PLAT
THE ATCHISON TOPEKA AND SANTA FE RAILWAY
OPERATED BY
THE ATCHISON, TOPEKA AND SANTA FE RAILWAY CO.
COAST LINES
LOS ANGELES DIVISION
FIRST DISTRICT
CALIFORNIA
STATION 2866+00
TO
STATION 2866+00
T. 3 N., R. 5 W., S.B.M.
No. 20
(4,662 Acres)
SEC. 20
SEC. 29
N
224-11643